




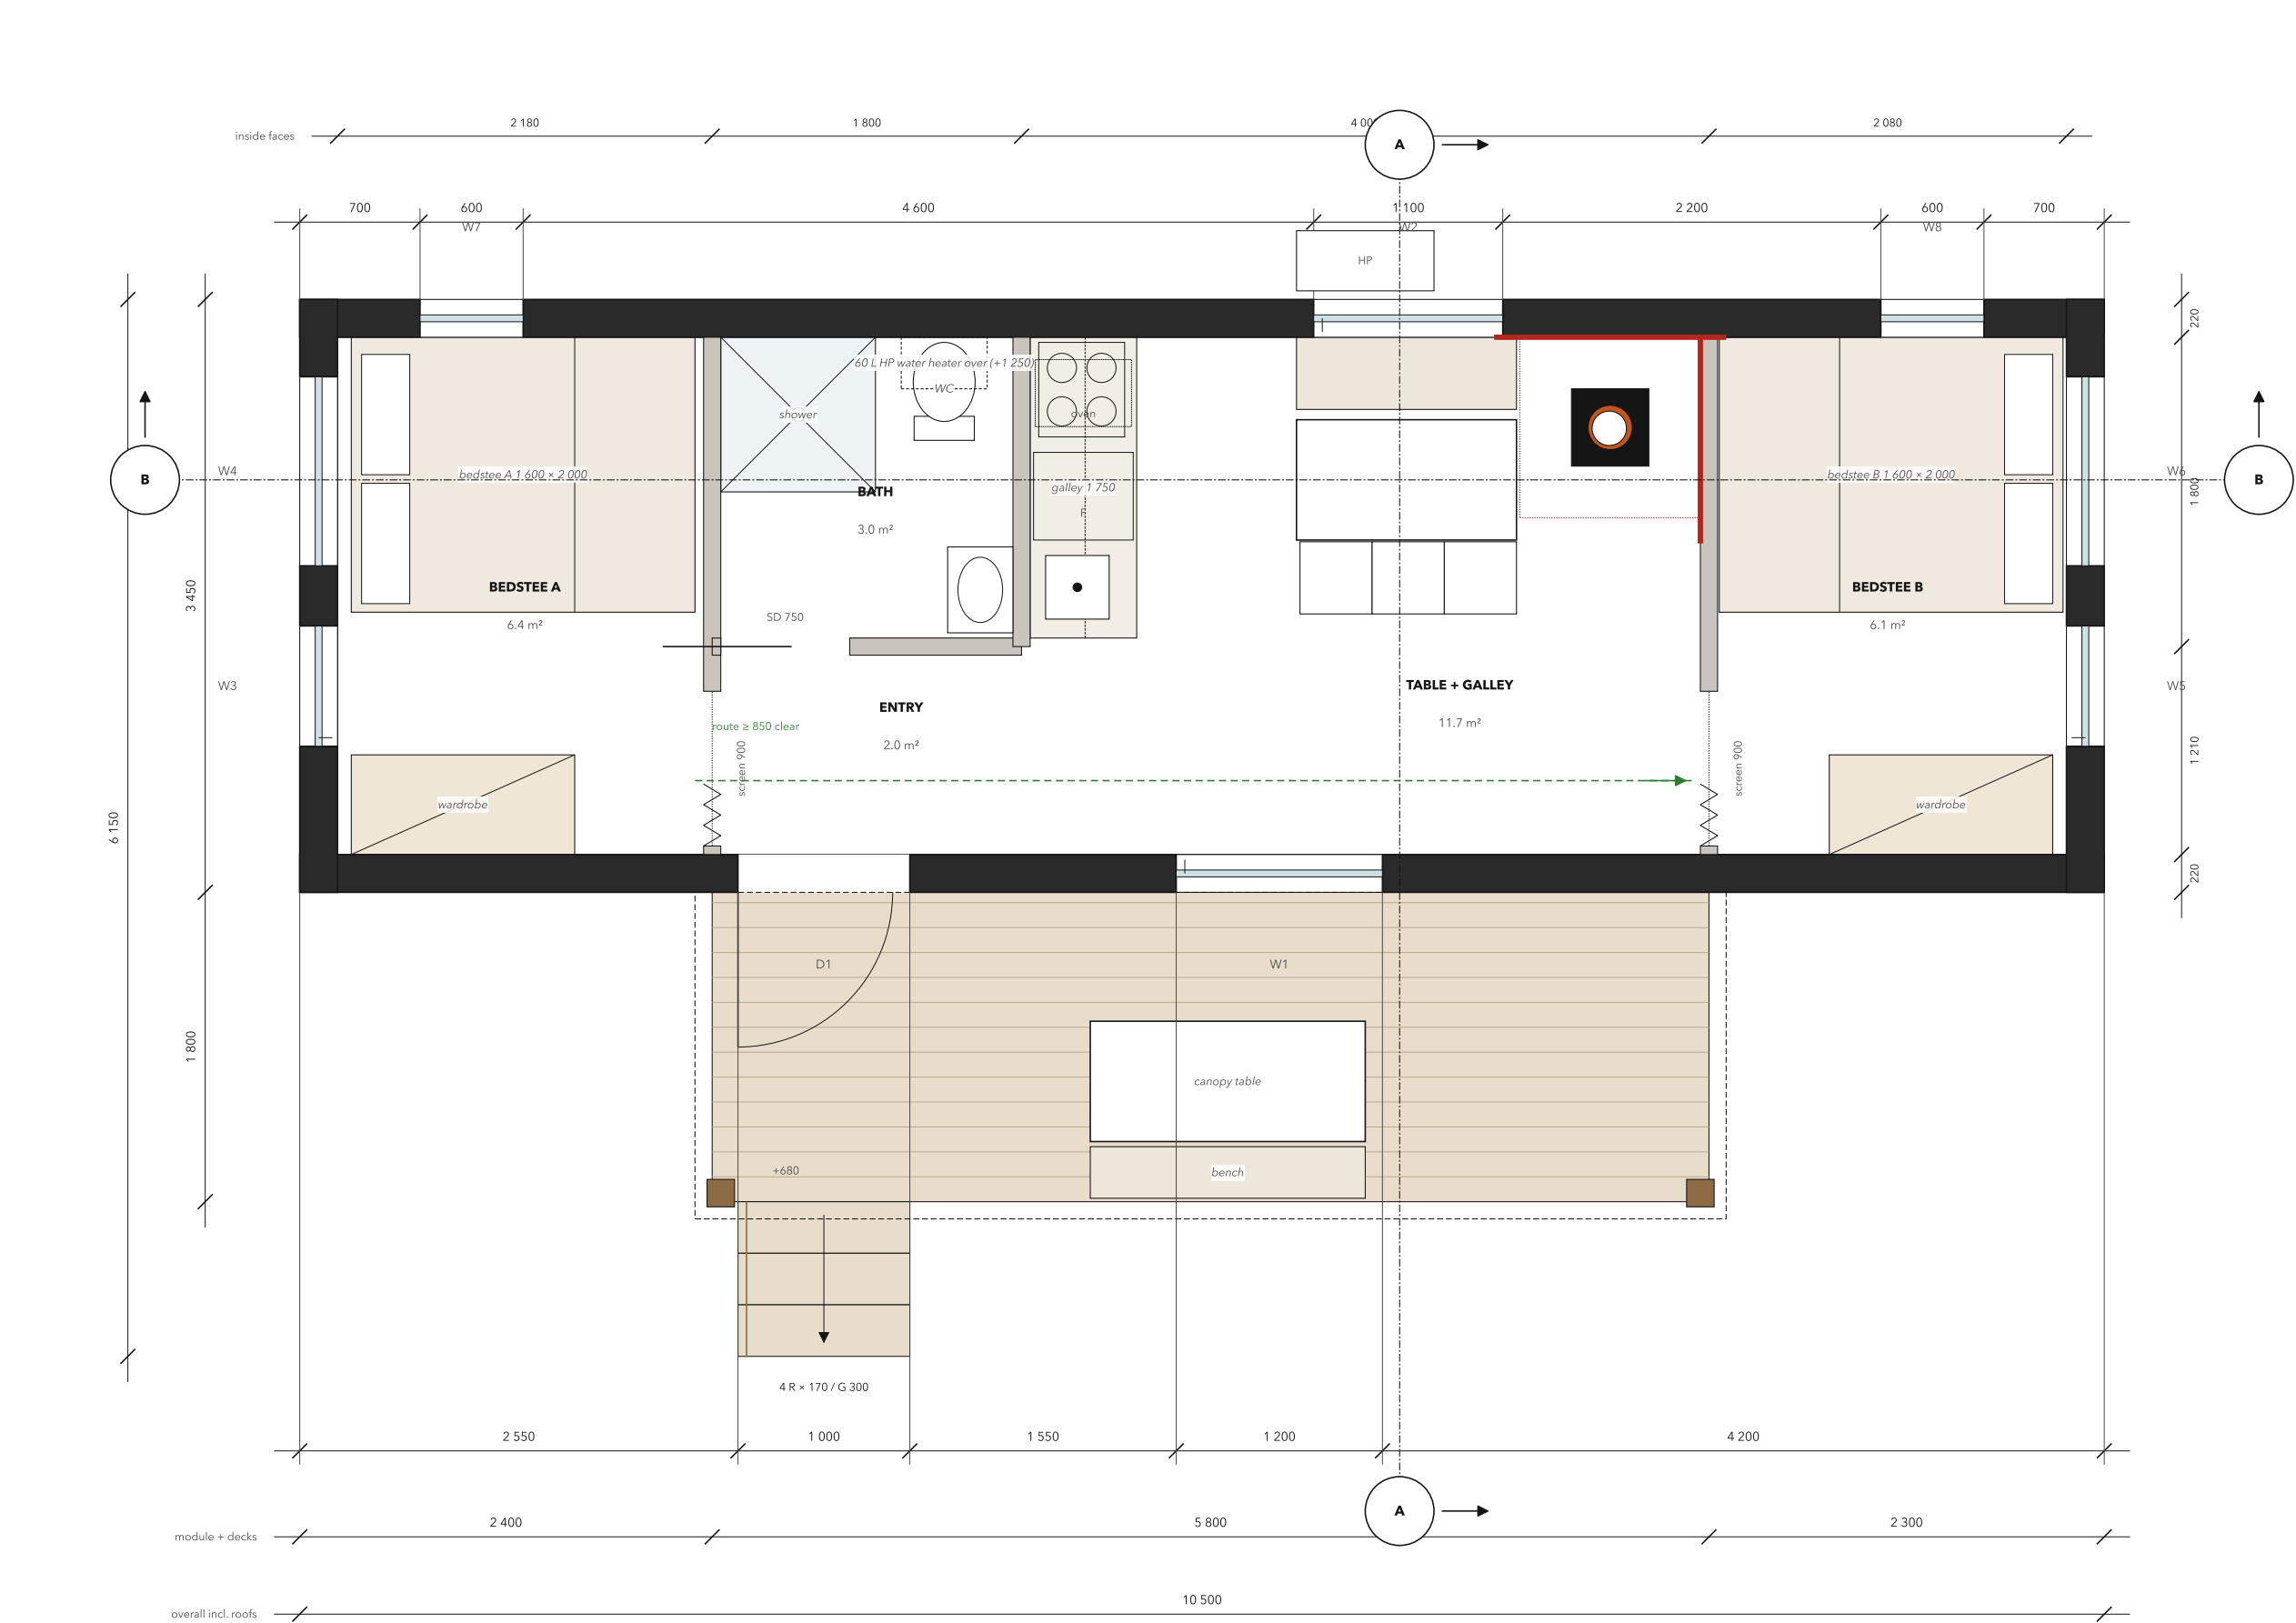

1 GROUND FLOOR PLAN, FURNISHED
1:40

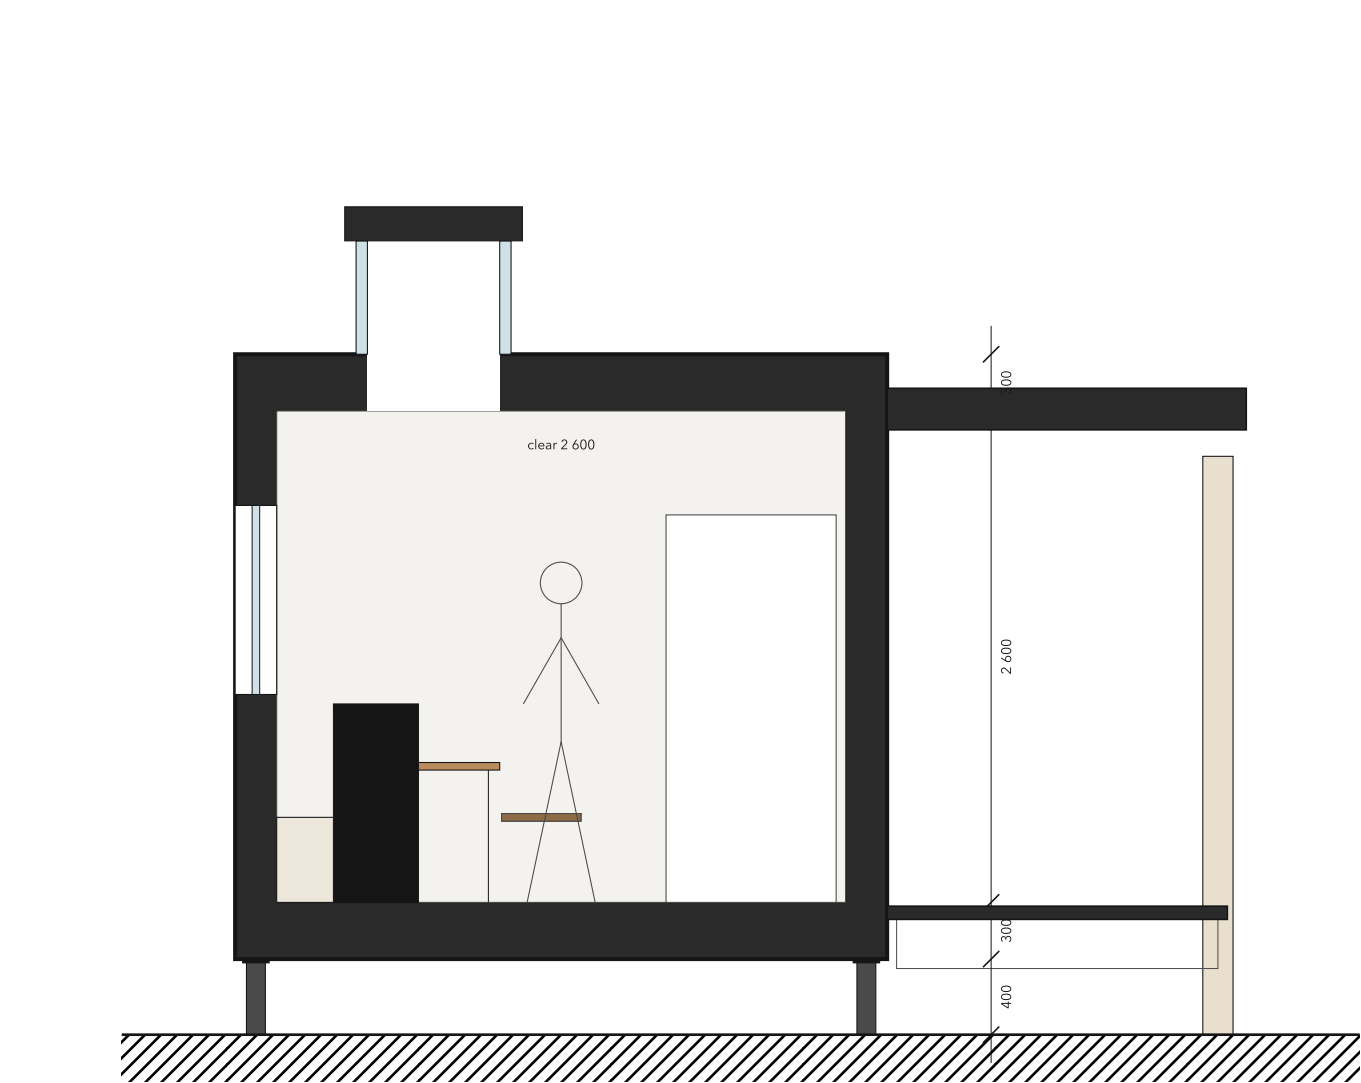

2 SECTION A-A
1:40

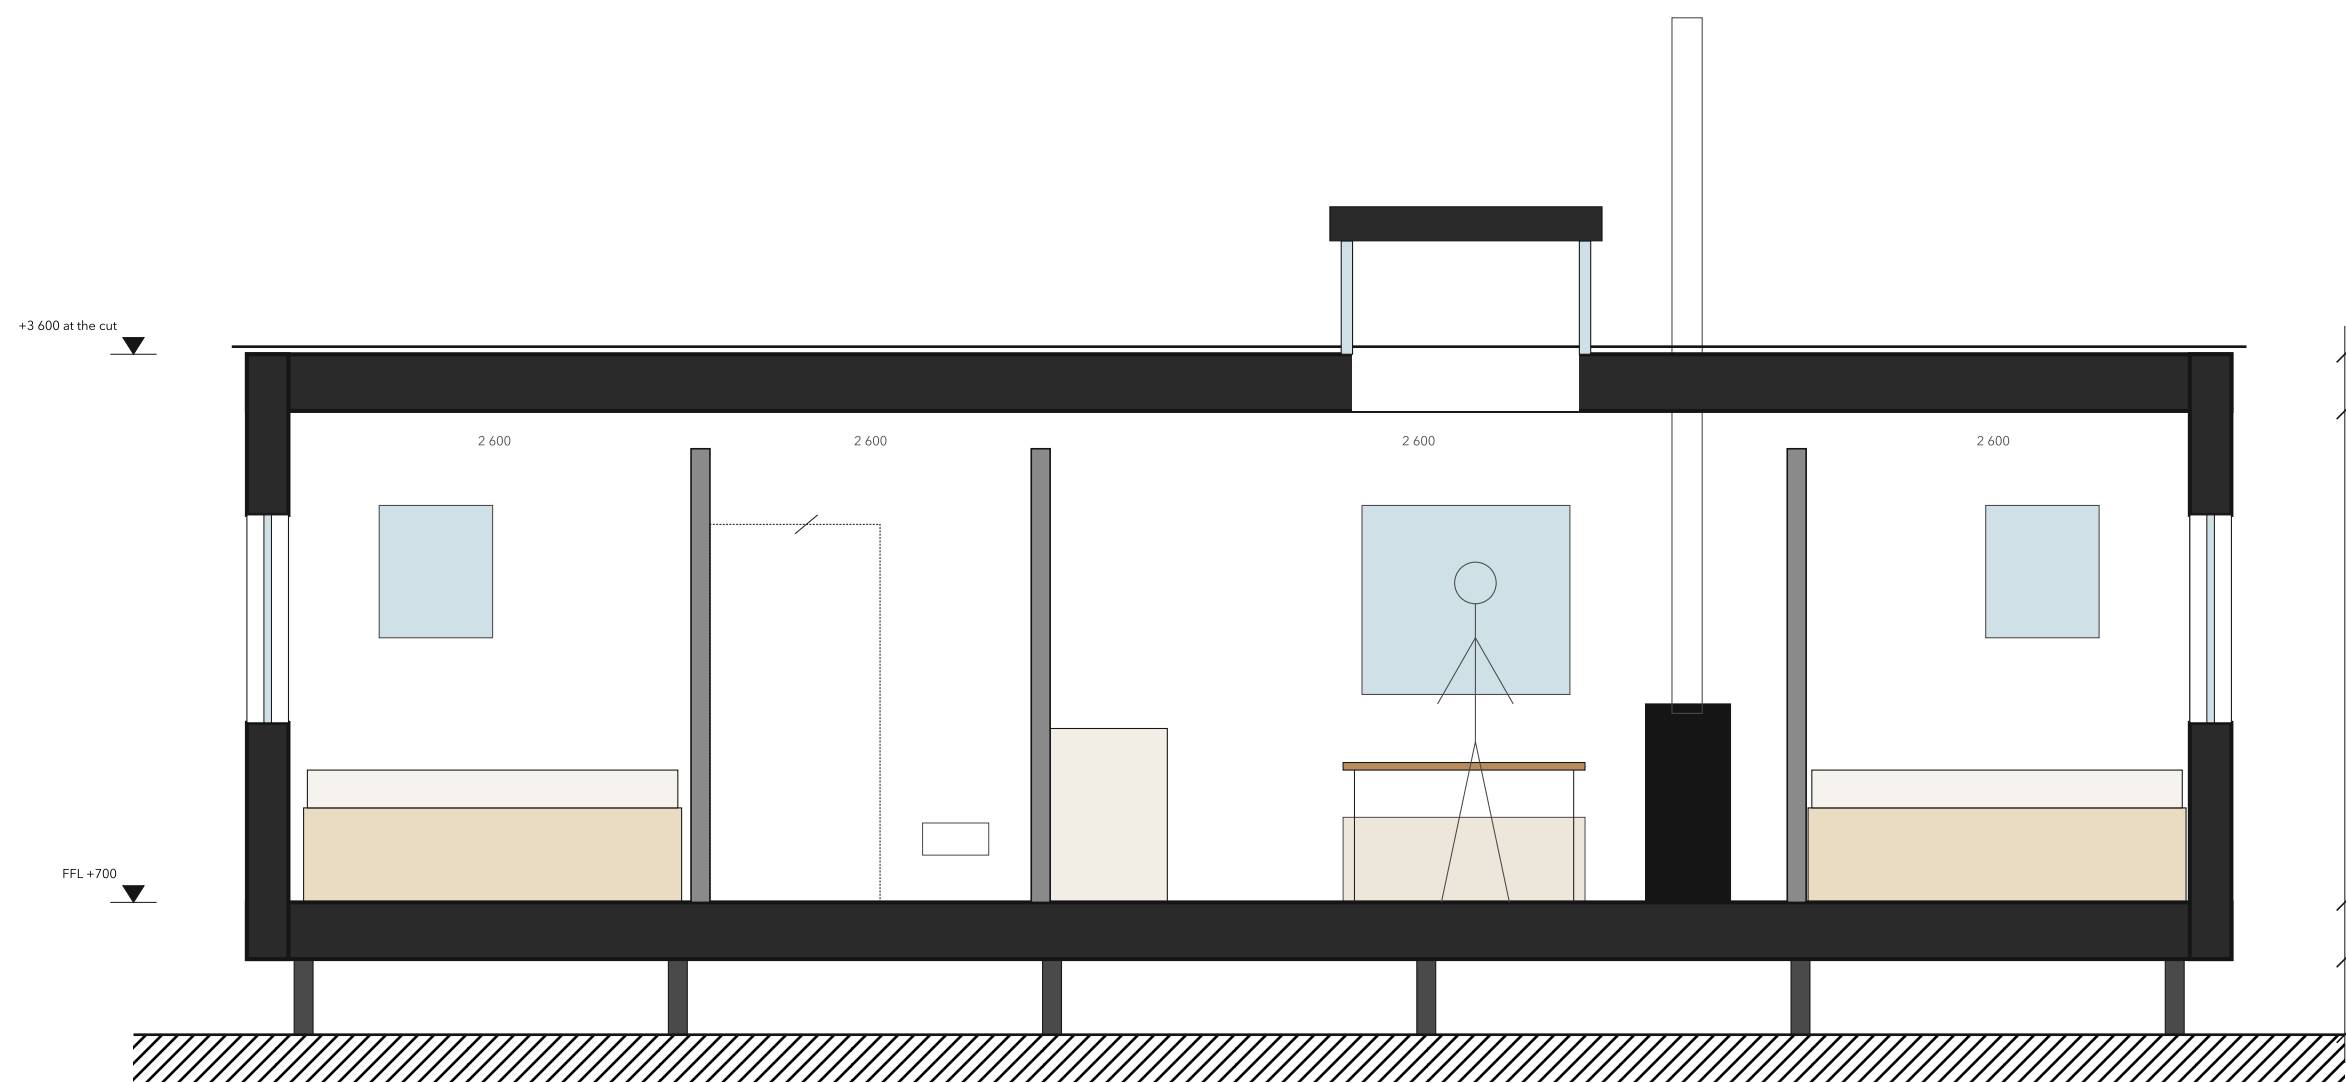

3 SECTION B-B
1:40

HT-03 BEDSTEE

Two oak bedsteden, a table for six between them



A calm flat-roofed bar in silver larch laid horizontally like the polder horizon. Each end is a raised oak cupboard bed lying lengthwise behind a changing strip and a folding oak screen, with a wardrobe and its own escape window: two couples, or parents and children, each get a door to close. In the middle are the entry and bath, then a galley on the bath wall, a cushioned banquette and a table for four to six under a glazed roof lantern. A flat canopy on two posts shelters the entry and an outdoor table.

Lineage: HV 04 Polder – Redukt Echo (separate sleeping spaces) crossed with the Dutch bedsteden and the flat polder horizon



KEY DATA

Modules	1 × timber module: 3 450 × 10 500 mm
Transport	3.45 m wide, module 3.20 m high, 3.60 m on a semi-low-loader (≤ 4.00); RDW exemption ≤ 3.50
Lift	10.9 t incl. 10% contingency (crane limit 12 t at 6 m)
Footprint	10.50 × 5.35 m incl. porches and roofs
Inside	36.2 m² gross, 30.3 m² net inside the walls
Outside	10.4 m² covered
Sleeps	4: two couples or a family: two closable bedsteden
Ceilings	2.60 m clear; FFL +700 on piles
Envelope	Rc wall 4.8 / roof 6.5 / floor 5.0 m²K/W; triple glazing Uw = 0.8; n50 ≤ 1.0
Energy	air-to-air heat pump 2.5 kW + MVHR 90 %, 1.6 kWp PV = 1360 kWh/yr; wood stove 3.5 kW
Orientation	entry canopy and table window south; bedstee ends east and west

ROOM SCHEDULE

Room	Area	Clear height (m)
Bedstee A	6.4 m²	2.60
Entry	2.0 m²	2.60
Bath	3.0 m²	2.60
Table + galley	11.7 m²	2.60
Bedstee B	6.1 m²	2.60
Total rooms	29.3 m²	

LEGEND

cut wall 220 / roof 300 / floor 300
partition 100
fire wall 100 (10 Cds at appliances)
triple glazing, interior
bench deck on its own piles
roof / sun-on overhead (dashed)
stove; red dashes = 300 clearance



HAVAAN

Trekkeershutten - static cabins on screw piles - design series 2026

Drawing	Plan and sections
Scale	1:40 at A1, dimensions in mm
Date	2026-10-25
Status	Concept design, rev. 3 – not for construction

HT-03

Bedstee

Sheet

9/32

CAD: build1234 + maplet01, one spec (cad/hut)