



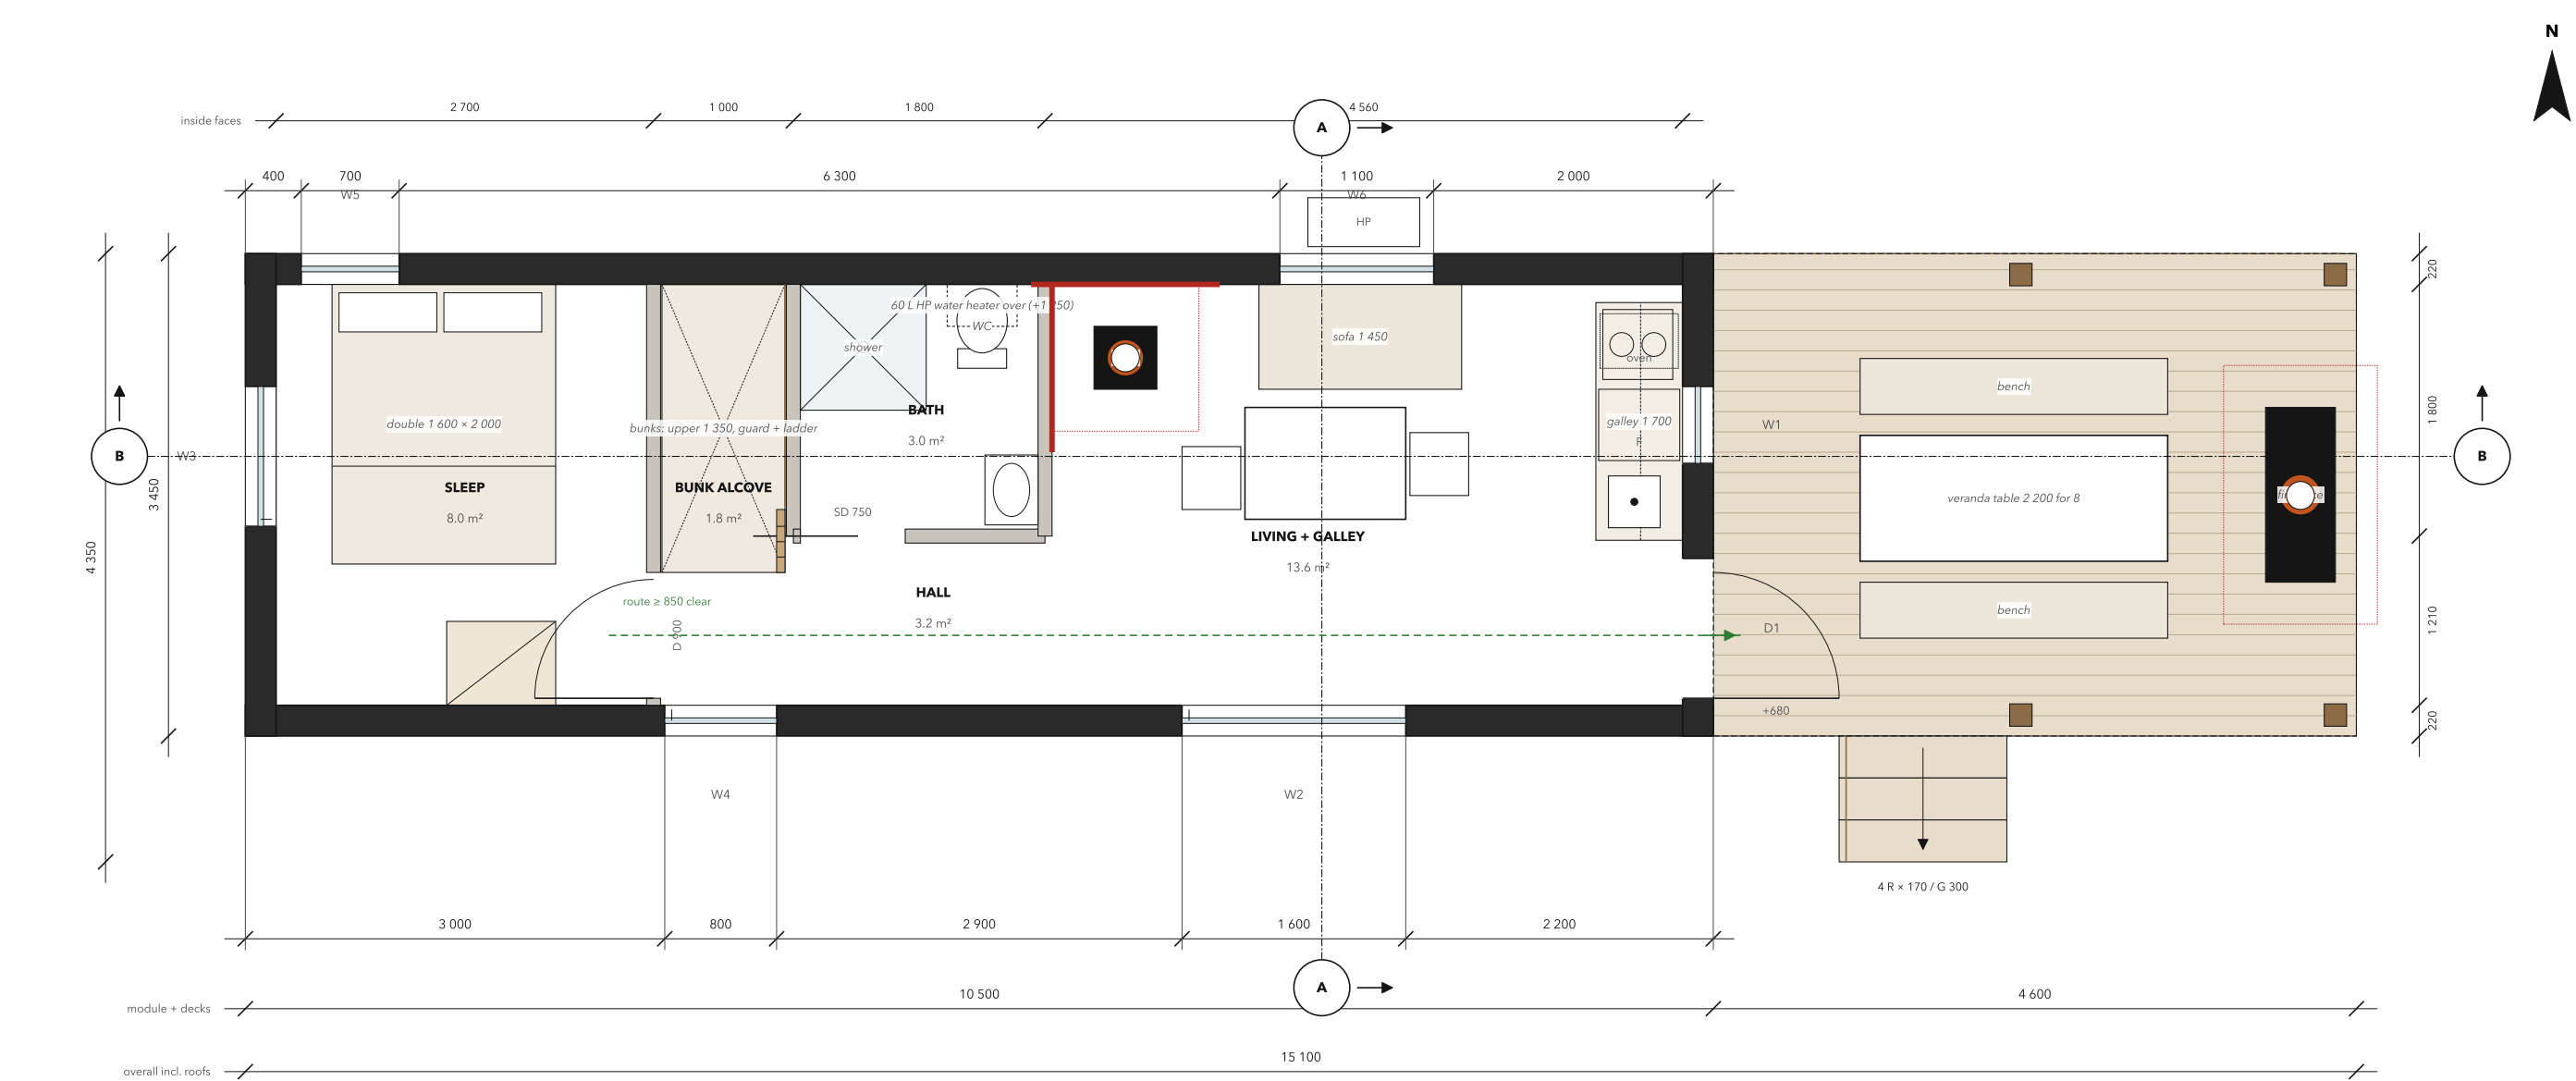

1 GROUND FLOOR PLAN, FURNISHED
1:50

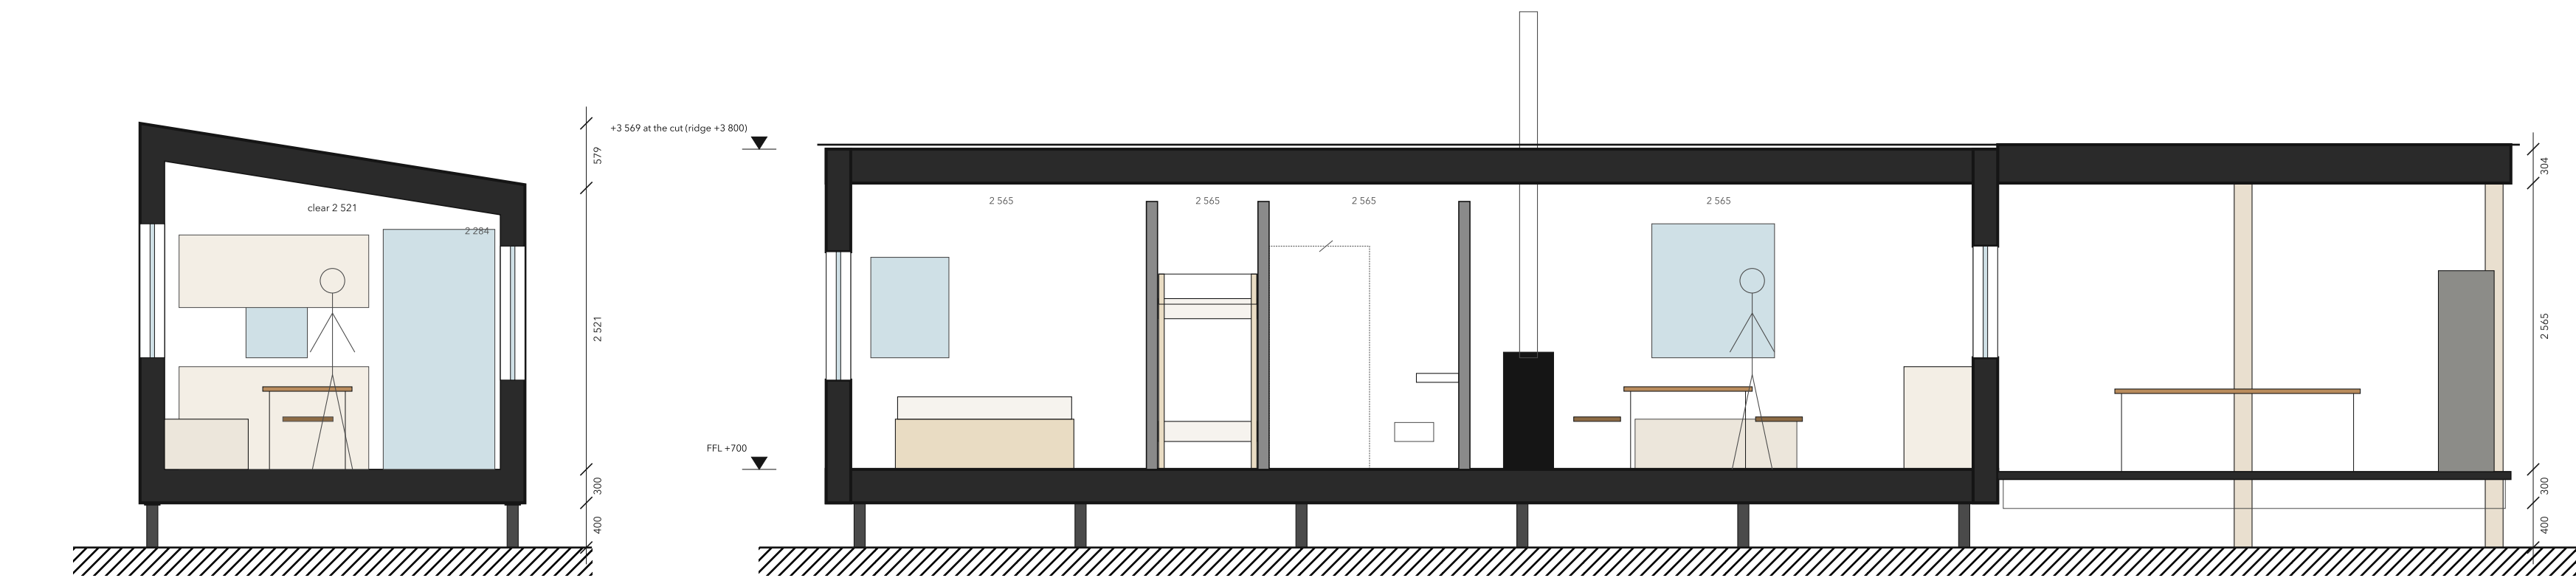

2 SECTION A-A
1:50

3 SECTION B-B
1:50

KEY DATA

Modules	1 x timber module: 3 450 x 10 500 mm
Transport	3.45 m wide, module 3.40 m high, 3.80 m on a semi-low-loader (≤ 4.00); RDW exemption ≤ 3.50
Lift	10.8 t incl. 10% contingency (crane limit 12 t at 6 m)
Footprint	15.10 x 3.45 m incl. porches and roofs
Inside	36.2 m² gross, 30.3 m² net inside the walls
Outside	15.9 m² covered
Sleeps	4; 2 adults in the double + 2 in the bunks
Ceilings	2.29-2.75 m clear; FFL +700 on piles
Envelope	Rc wall 4.8 / roof 6.5 / floor 5.0 m²K/W; triple glazing Uw = 0.8; n50 ≤ 1.0
Energy	air-to-air heat pump 2.5 kW + MVHR 90 %; 2.0 kWp PV = 1840 kWh/yr; wood stove 3.5 kW
Orientation	as drawn the veranda faces east (breakfast sun); the hut shades it from the hot afternoon; on a site where the evening matters, mirror it so the veranda faces west; the open S side takes the midday sun, the N shutters screen the neighbouring pitch




HT-07 TAFEL

A compact hut with a big veranda and a long table



The hut itself is compact, but its mono-pitch roof runs on 4.6 m over a timber veranda with a table for eight and an outdoor fireplace at the far end. The gallery sits on the end wall with a serving hatch straight onto the table, and the aisle runs straight from the bedroom to the veranda door. Larch shutters slide along the north side of the veranda, towards the neighbouring pitch, so the table works from April to October. Inside: a double bedroom, a bunk alcove under the high side, the bath and a living room with a sofa, a table for four and the stove.

Lineage: new - lange tafel – the Dutch farm deal (threshing floor) used for long summer meals, and the veranda of an Ardennes gîte

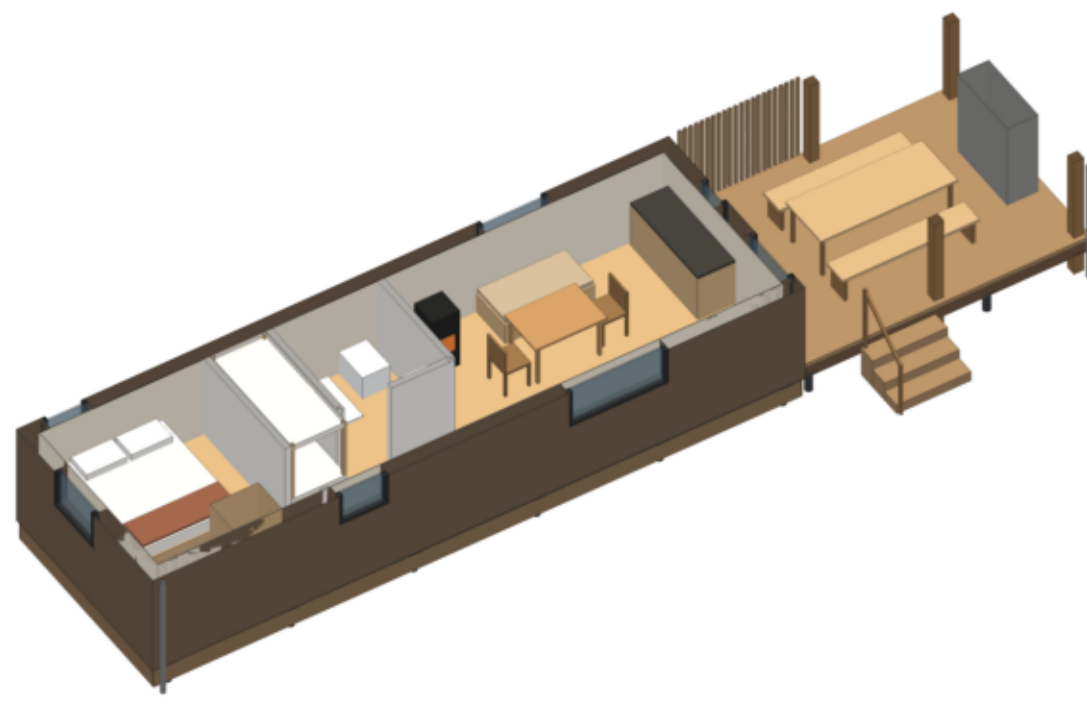

ROOM SCHEDULE

Room	Area	Clear height (m)
Sleep	8.0 m²	2.29-2.75
Bunk alcove	1.8 m²	2.45-2.75
Bath	3.0 m²	2.48-2.75
Hall	3.2 m²	2.29-2.47
Living + gallery	13.6 m²	2.29-2.75
Total rooms	29.5 m²	

LEGEND

cut wall 220 / roof 300 / floor 300
partition 100
new wall 100 (±10 C60 at appliances)
triple glazing, timber-tilt
larch deck on its own piles
roof / run-on overhead (dashed)
stove; red dashes = 300 clearance

HAVAAN

Trekkeershutten - static cabins on screw piles - design series 2026

Drawing	Plan and sections
Scale	1:50 at A1, dimensions in mm
Date	2026-10-25
Status	Concept design, rev. 3 – not for construction

HT-07

Tafel

Sheet

25/32

CAD: build123d + maplotts, one spec (cad/hut)